

MONUMENT RECORD
State of Indiana - County of Monroe

Section: 07

Township: 9 North

Range: 1 West



Corner ID: Blm C-07

Monument Description & Remarks: Limestone, height 0.90ft, length 1.05ft, width 1.05ft.

Survey Sign 4.5ft above ground at pt. B

References On File: Legal Survey Book 2, page 553 (1898), on file in Surveyor Office

RECOVERY TIE DRAWING
Field Book 39 Page No. 38

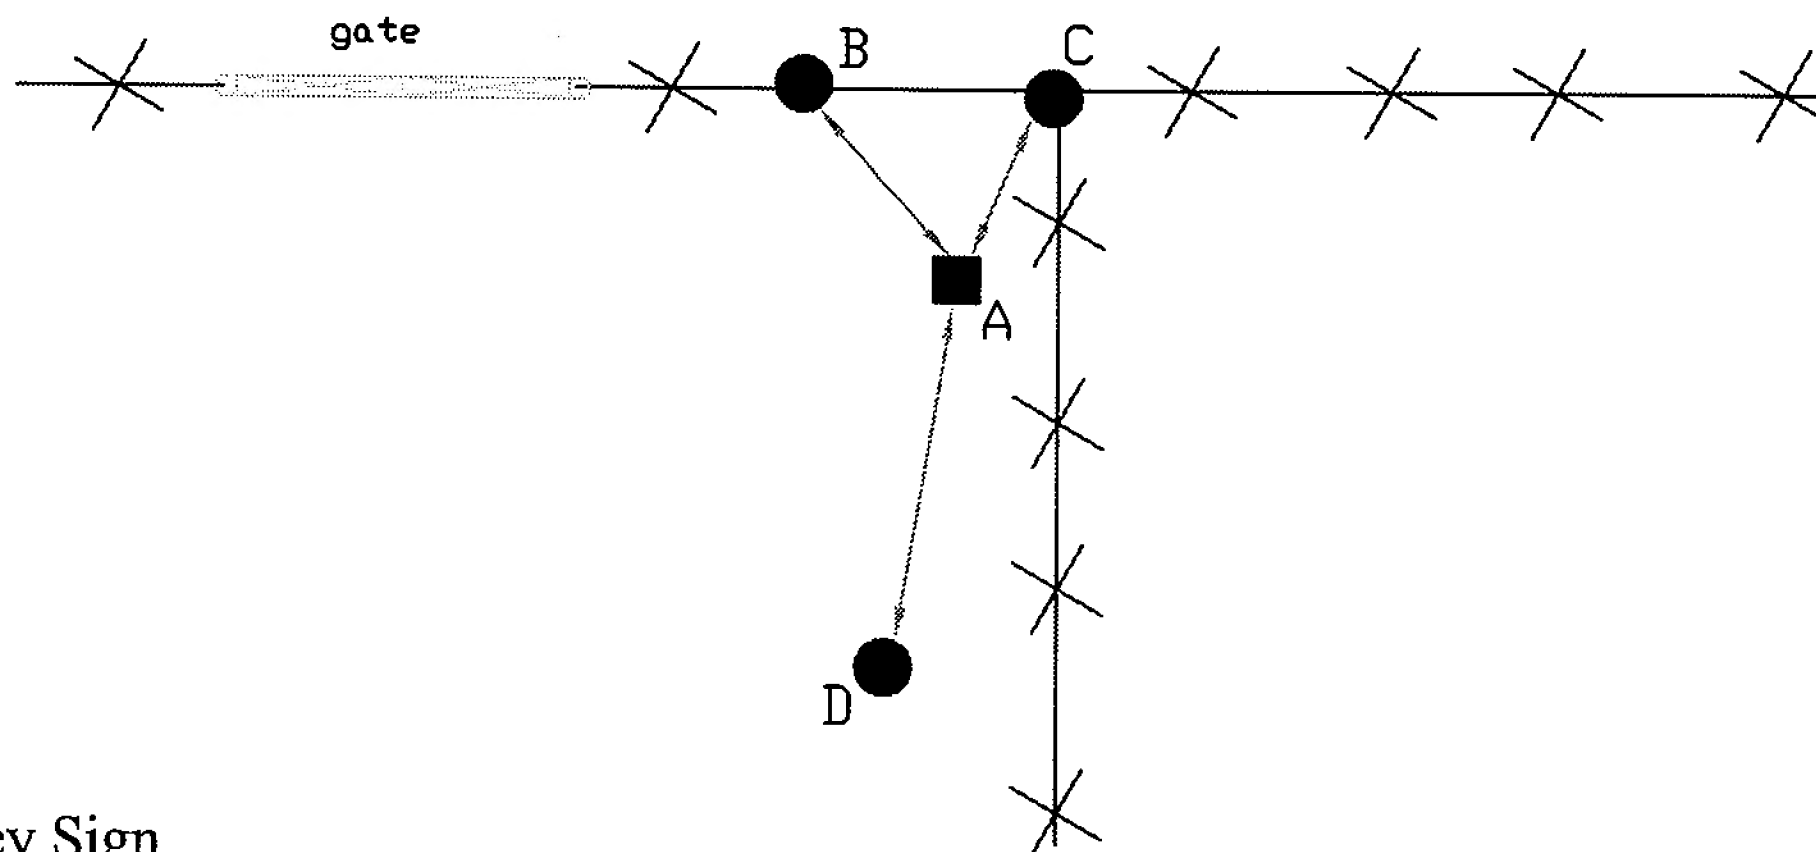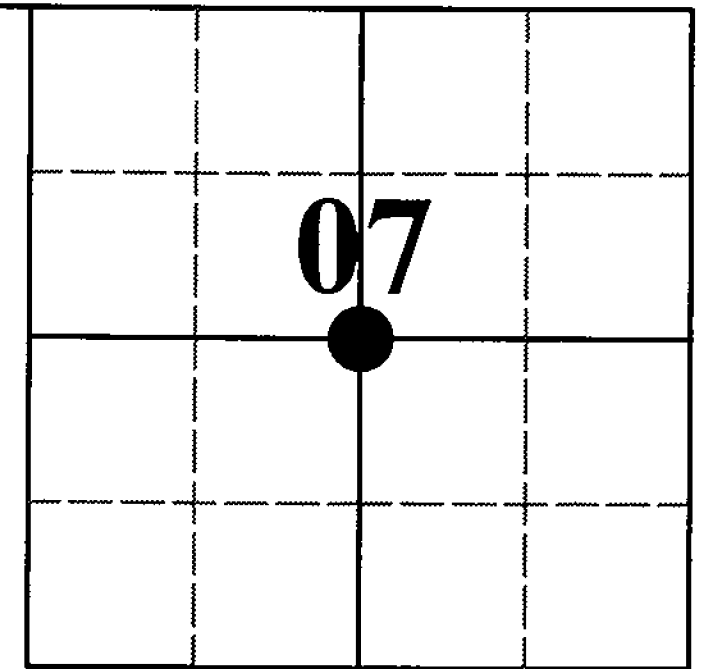



- A - Limestone
- B - N 03° W 3.16' to Survey Sign
on metal fence post
- C - N 43° E 3.85' to MAG nail
in 30" Hophornbean
- D - S 30° W 8.68' to MAG nail
in 12" bifurcated Hophornbean

Not To Scale
Compass Bearing Magnetic North



I, Kevin P. Enright, Monroe County Surveyor, hereby certify that this document was prepared under my direction in accordance with the provisions of Section 96-2-12-11 of the Indiana Code; and the above data is given under my hand and seal this 23rd day of May, 2007.

Kevin P. Enright

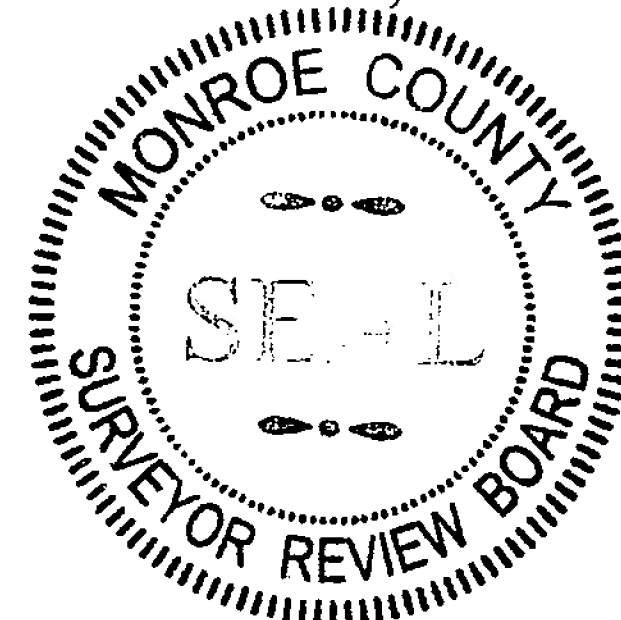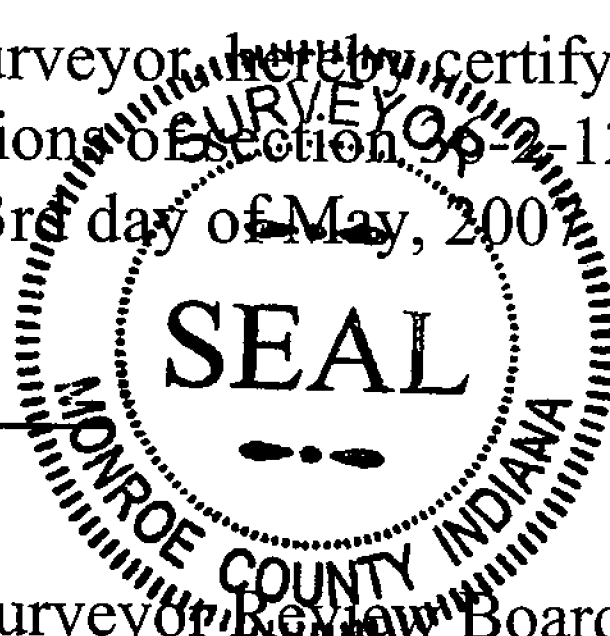

Administered by the Monroe County Surveyor Review Board

Date: 6-12-2007 DB



Blm C-07